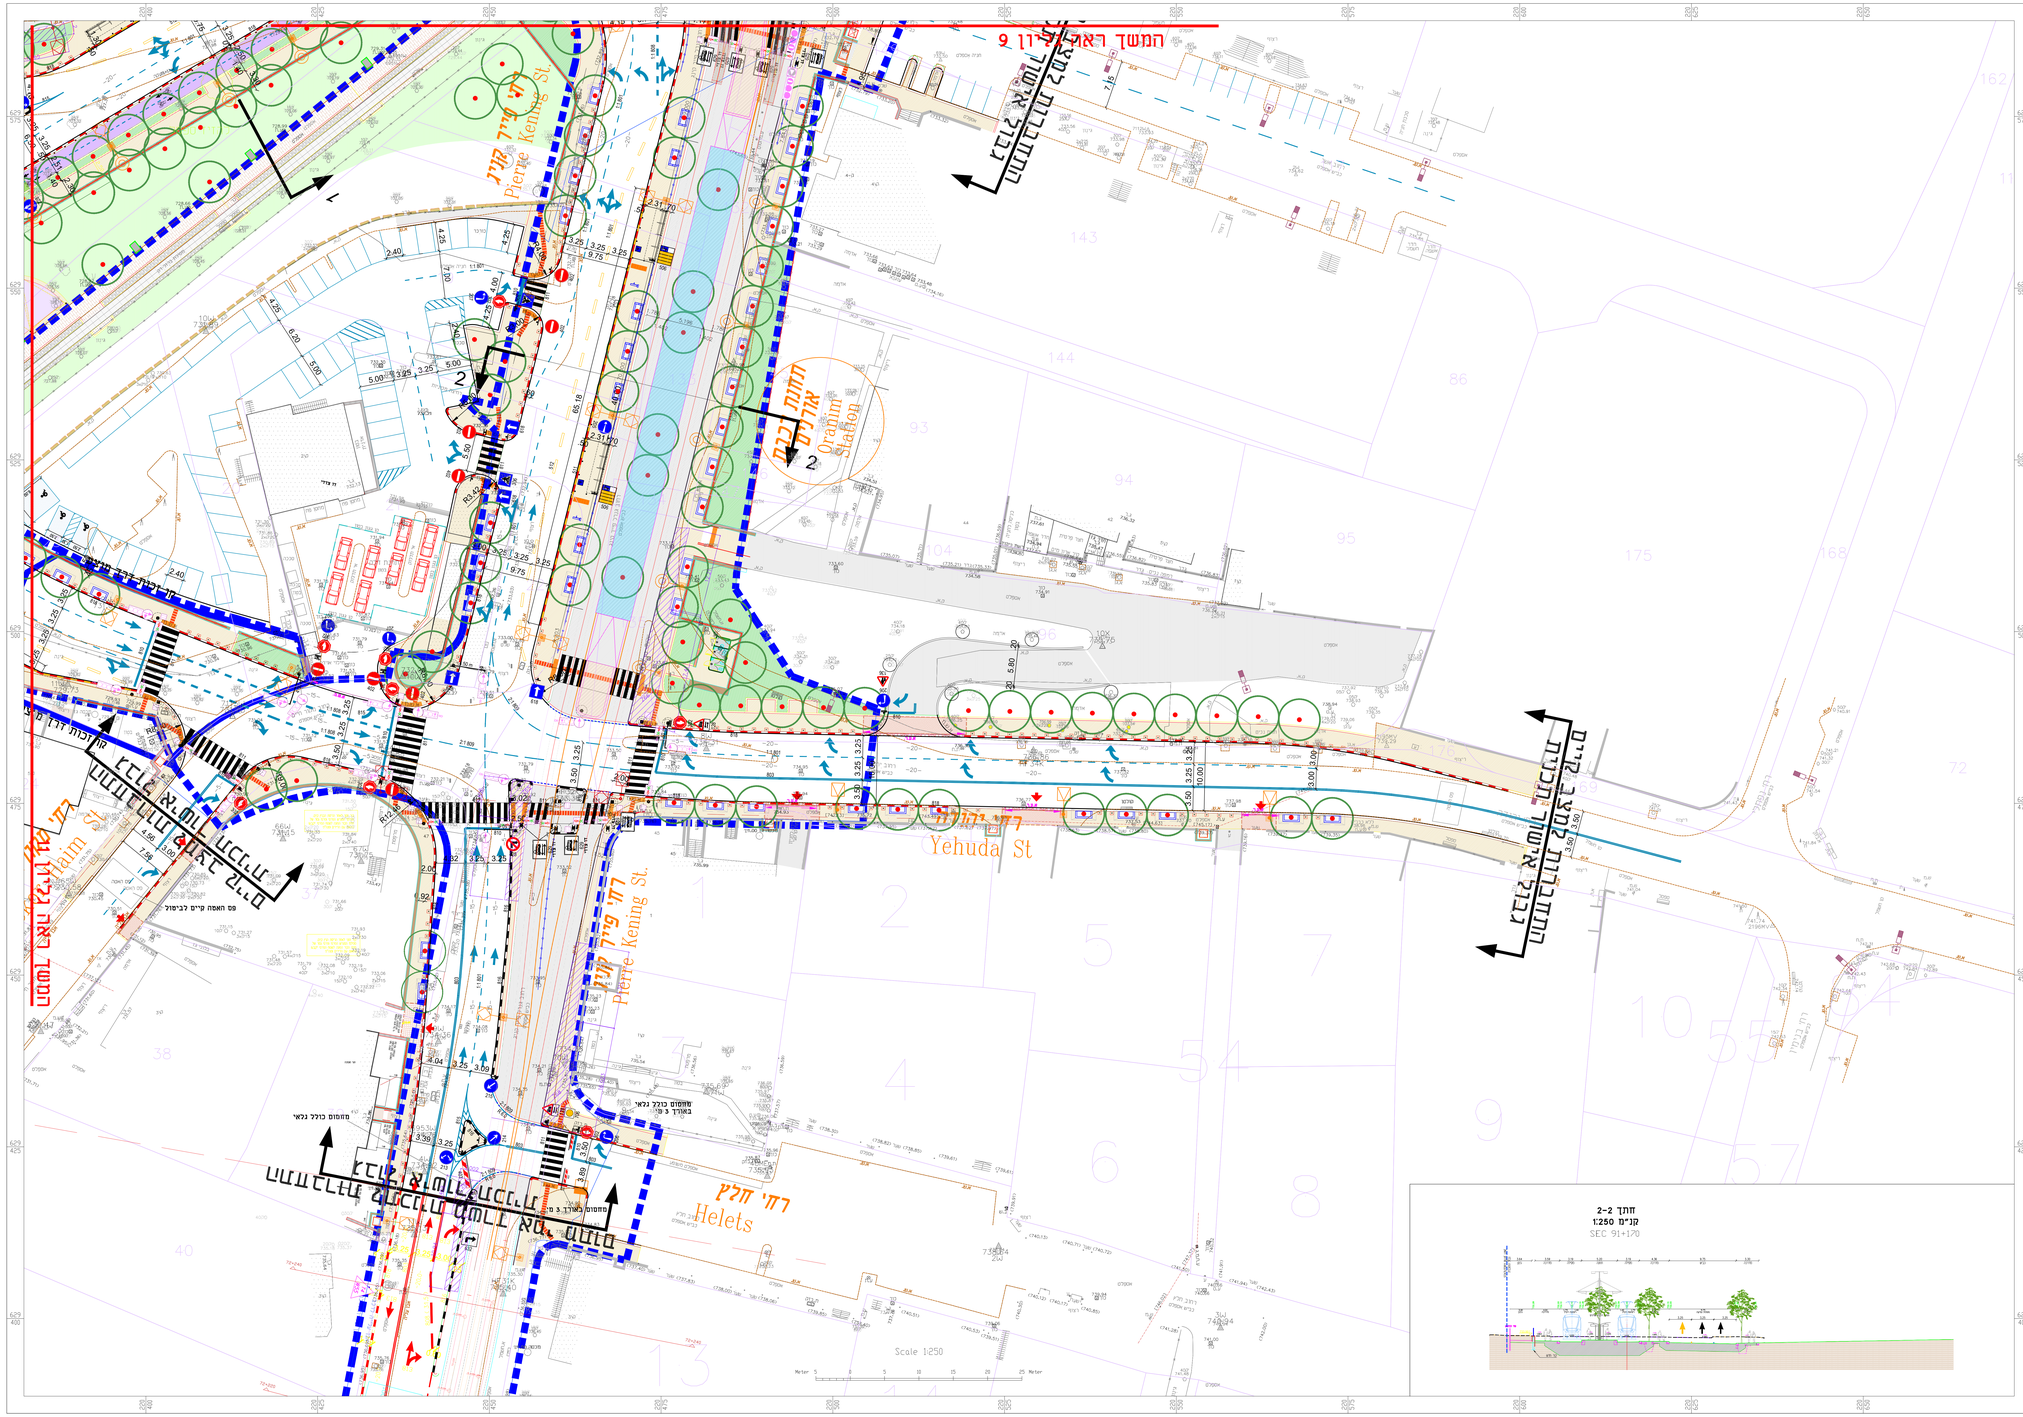

LEGEND AND NOTES

General Map

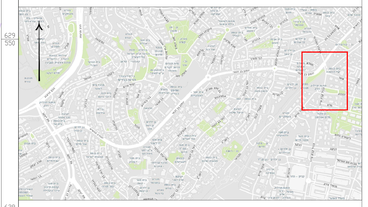

LEGEND

- Existing Curb Stone
- Designed Curb Stone
- Garden Stone
- Pedestrian fence
- temporary Curb Stone
- R.O.W.
- Designed Marking
- Existing Marking
- Approval limit
- Sidewalk
- Gardening
- LRT
- Entry To Parking/yard
- Signalized Junction
- Ttraffic Pole
- Street Accessibility Element Pole
- Lighting pole
- OCS
- bridge columns
- Emergency Zones

KEY PLAN

XREF'S LIST

B:\GENE_DD_07 BKK600_MDV_FI_03006_S_10-mds.dwg
PARCEL_1800.dwg
B:\GENE_DD_07 BKK600_Plans Base.dwg
B:\TSKS_DD_07 BKK600_DLT_RL_00505_N_14.dwg
B:\TSKS_DD_07 BKK600_DLT_RL_00506_N_14.dwg
B:\TSKS_DD_07 BKK600_MAT_RL_00001_D_04-land.dwg
TSK10_DD_02 BKK600_DEL_RE_03704_F_06.dwg
B:\TSKS_DD_07 BKK600_Safety cones-MTN.dwg
B:\TSKS_DD_07 BKK600_DEL_RL_00001_D_07.dwg
B:\TSKS_DD_07 BKK600_Safety cones-MTN.dwg
B:\TSKS_DD_07 BKK600_MTN_RL_00001_M_10_DRAFT-1.dwg
B:\TSKS_DD_07 BKK600_MTN_RL_00007_M_10_DRAFT-3.dwg
MBRT-MTN.dwg
B:\TSKS_DD_07 BKK600_LRB DWG-1.dwg
B:\TSKS_DD_07 BKK600_MAP_RL_00101_B_02-MTN.dwg
B:\TSKS_DD_07 BKK600_Plan-Base.dwg
o:\dalet\cranim\cranim-bldg\cranim1.dwg
B:\TSKS_DD_07 BKK600_Plan-Base-15.dwg
as bridge-cranimnorth.dwg
o:\line pkl_\cranim\DD\4b\5b.dwg
B:\TSKS_DD_07 BKK600_Plan-Base.dwg
B:\TSKS_DD_02 TSKS00_MAY_RL_00006_V_22.dwg
B:\TSKS_DD_07 BKK600_Bk_RL_04306_B_02_DRAFT.dwg
B:\TSKS_DD_07 BKK600_Plan-Base.dwg
B:\TSKS_DD_02 TSKS00_MAT_RL_00001_D_08.dwg
o:\updates\EAST\DD\ntd\1-1.dwg
B:\TSKS_DD_02 BKK600_MAT_RL_00001_E_05.dwg
B:\TSKS_DD_02 BKK600_MAT_RL_00006_V_22.dwg
B:\TSKS_DD_02 BKK600_MAT_RL_00007_V_22.dwg
B:\TSKS_DD_02 BKK600_MAT_RL_00008_N_14_PLA.dwg
o:\updates\EAST\DD\ntd\1-1.dwg
o:\dalet\1-Bridge as new-geometry\cr-cone.dwg
B:\TSKS_DD_07 BKK600_Plan-Base.dwg
MN-base-Eled-INFRA1-new geometry-ent1.dwg
o:\updates\EAST\DD\ntd\cranim-bldg-ent1-2.dwg
o:\updates\DTM\-new geometry.dwg
J_PL_TRAFFC_ZKoCT-2024-03-05.dwg
B:\TSKS_DD_07 BKK600_Plan-Base.dwg
o:\updates\DTM\dalet-rev-2024-03-17.dwg

חתך 2-2
קנ"מ 1:250
SEC 91+170

הנו לאשר כי התכנית המצאת לאישור שרכה ע"י המנהל רשי הוא תועמה אין הבנתית המכינה הוא"ע עד התעבורה, בת המוגדרים נתוף ודרישת כתוב.

עורך התכנית: אורן צמיר
מספר רישיון: 47430638
חתימה:

	issued by	reviewed by	approved by
Name:	Meirav Shabtv	Asia Paperno	Oren Tsamir
Signature:			
Date:	12.03.2024	12.03.2024	12.03.2024

Scale: 1:250 Paper Size : A0 (1A0) 841x1189

Project reference

Activity	Phase	Location	Plant number	Sector	Doc Type	Sequence Number	Revision
T3420	DD	07	93F025	010	MTN	DW 03209	G . 07

G	12.03.24	Bus stations to approved
F	26.02.24	Update According reviewer comments
E	26.02.24	Update According reviewer comments
D	26.02.24	Update According reviewer comments
C	26.02.24	Update According reviewer comments
B	26.02.24	Update According reviewer comments
A	26.02.24	ORIGINAL
rev	date	description

JERUSALEM TRANSPORTATION MASTER PLAN TEAM

THE JERUSALEM LIGHT RAIL

blueline

MAIN DESIGNER / CONTRACTOR:

Grosman Engineering Ltd.
גרוסמן הנדסה בע"מ
Grosman Engineering Ltd. GHE
13 Hashaked St. | Neve Ilanot Industrial Zone | 7319900 | גרוסמן הנדסה בע"מ | 13 השקד | נאות אילנות | 7319900

ISSUER:

M.T.H
Mass Transit Railway Corporation Ltd.
מ.ת.ר
מסלולי תחבורה המונית בע"מ
Bar Hiller 20 | 6701720 Tel Aviv
ברנר הילר 20 | 6701720 תל אביב

PHASE:

DETAILED DESIGN

LOCATION:

ROUTE 7 - PART 3
PIERRE KENING ST.
SEC 07.93 - FRAME 010

TITLE:

INFRA ALL
TRAFFIC DESIGN PLAN
FINAL WITH LRT