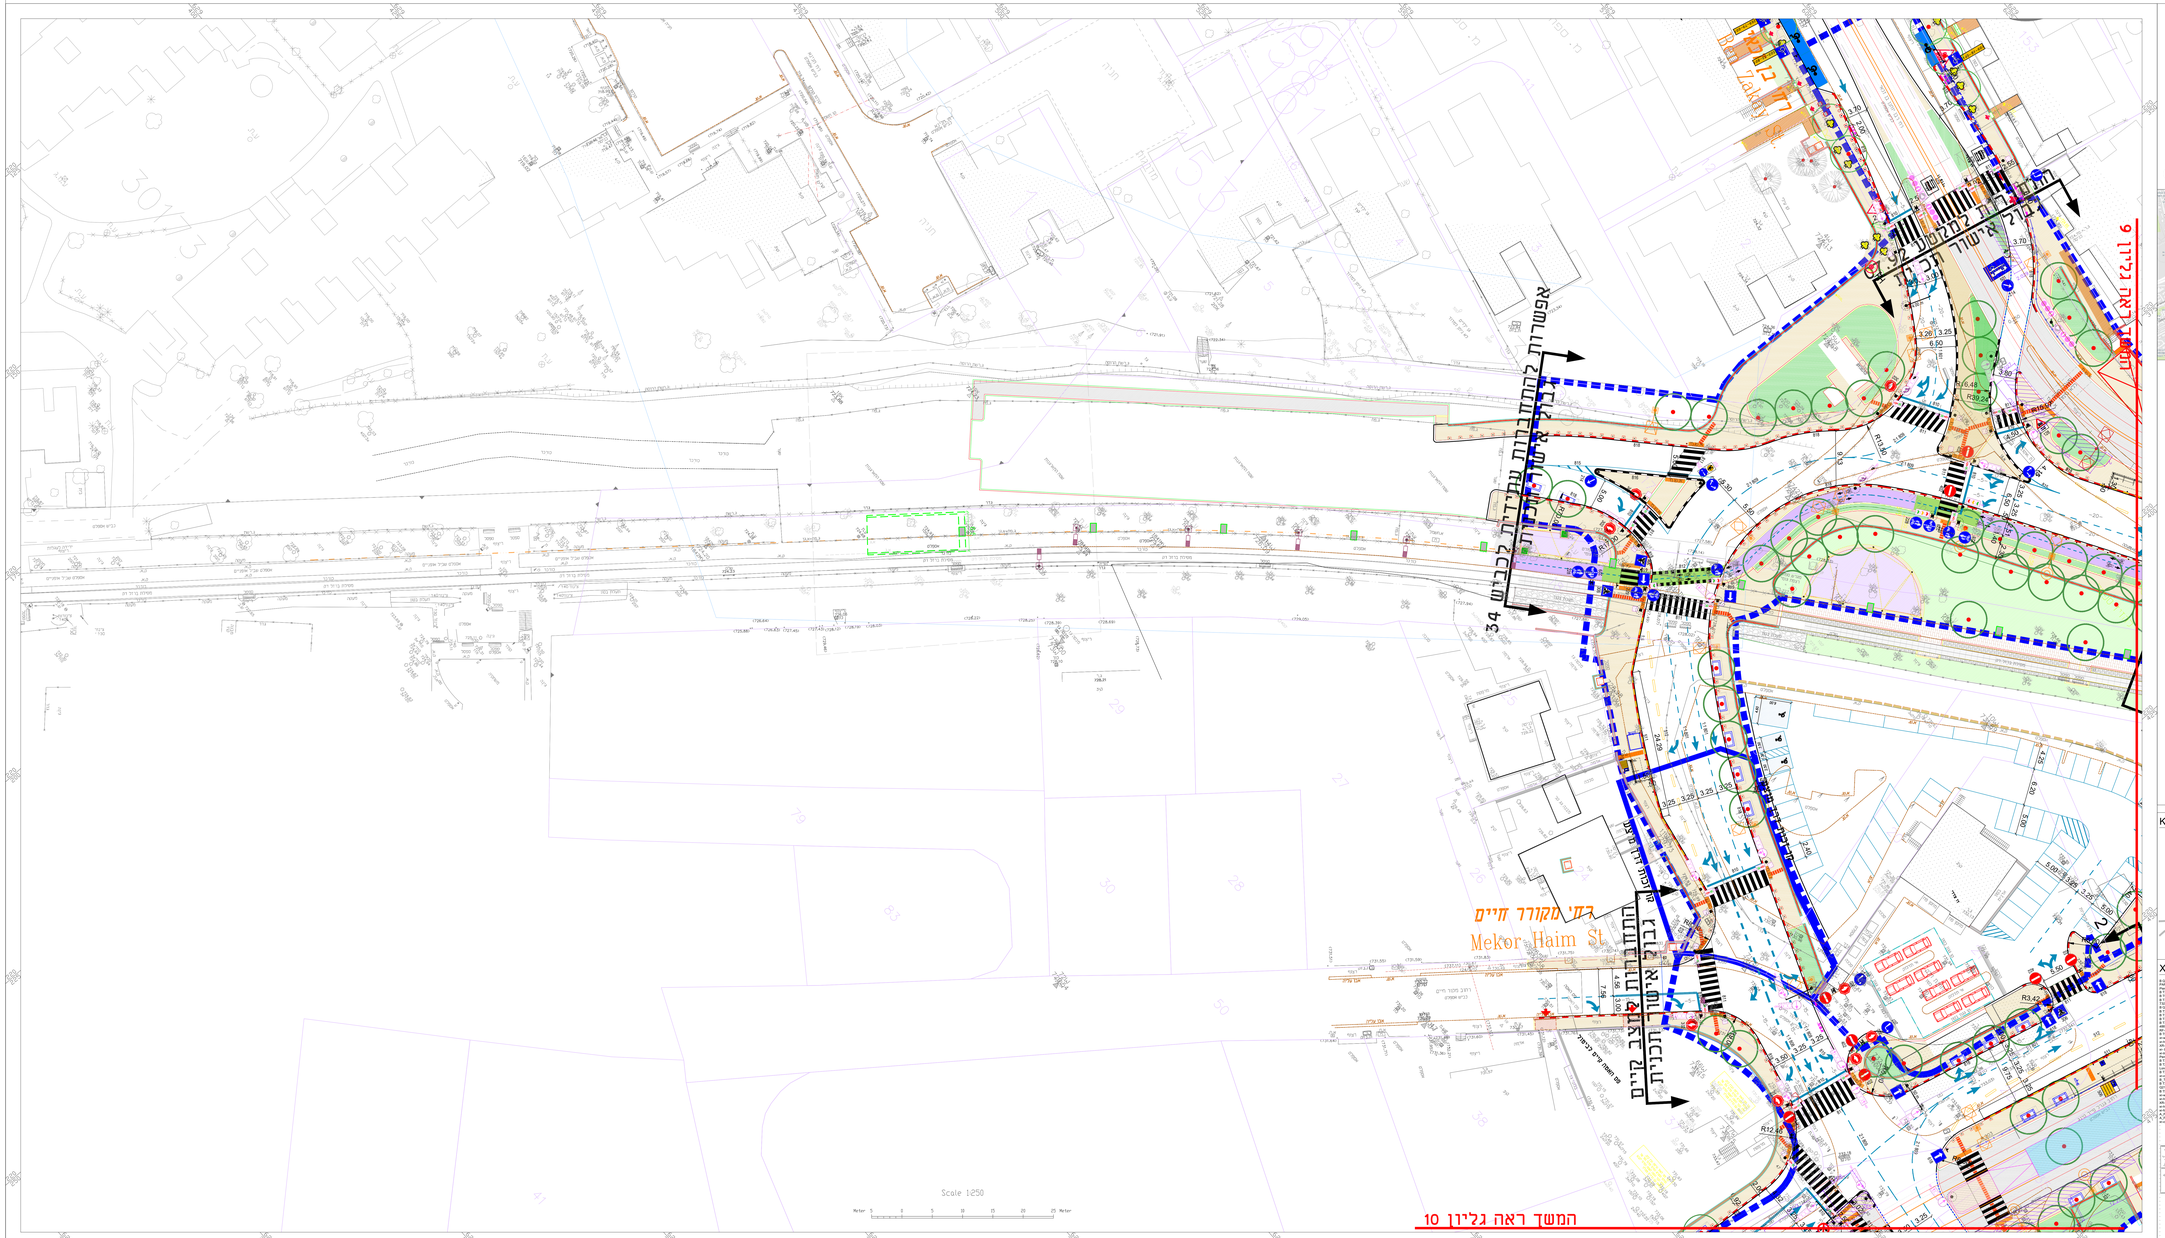

LEGEND AND NOTES

General Map

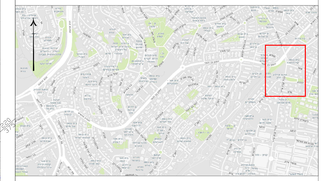

LEGEND

- Existing Curb Stone
- Designed Curb Stone
- Garden Stone
- Pedestrian fence
- temporary Curb Stone
- R.O.W.
- Designed Marking
- Existing Marking
- Approval limit
- Sidewalk
- Gardening
- LRT
- Entry To Parking/yard
- Signalized Junction
- Ttraffic Pole
- Street Accessibility Element Pole
- Lighting pole
- OCS
- bridge columns
- Emergency Zones

KEY PLAN

XREF'S LIST

[illegible]

אני ראשי כי המצגת המצוגת לאישור נערכה ע"י מצגים ושי והיא תואמת את הנחיות המקצוע המרכז על התעבורה, כלל המתאר מ המצגי הנדיאנים נכון.

47496638 מספר רישיון עורך המצגת

אורן צצ'ר חתימה

01	12.03.2024 Bus stations is approved
02	12.03.2024 Levels, boundary, coordinates
03	12.03.2024 Levels, boundary, coordinates
04	12.03.2024 Levels, boundary, coordinates
05	12.03.2024 Levels, boundary, coordinates
06	12.03.2024 Offsets
07	12.03.2024 Offsets
No.	date/שנה remark/הערה Issued by/מוציא

JERUSALEM LIGHT RAIL TRANSPORTATION MASTER PLANS (2030)

THE JERUSALEM LIGHT RAIL blueline

MAIN DESIGNER / CONTRACTOR:

Decimon Engineering Ltd.

דסיטמון הנדסה בע"מ

Decimon Engineering Ltd. GHE

13 Hamaalot St. / Herzel Bldgs Industrial Zone / 7515801 / מרכז תעשיה הרצל / 13 המעלות St.

ISSUED:

M.T.H

Bart Ilan (B) LRT/GTSR Tel Aviv

מרכז הנדסה בר אילן בע"מ

ISSUED FOR CONSTRUCTION

PHASE:

DETAILED DESIGN

LOCATION:

ROUTE 7 - PART 3

YEHUDA-MEKOR HAIM ST.

SEC 07.93 - FRAME 011

TITLE:

INFRA ALL

TRAFFIC DESIGN PLAN

FINAL WITH LRT

	Issued by:	reviewed by:	approved by:
Name:	Merav Shalev	Asia Papernо	Oren Tsarne
Signature:			
Date:	12.03.2024	12.03.2024	12.03.2024

Scale: 1:250 Paper Size: A0 (1189/1682)

Project reference

Code: Discipline: Type: Sub-type: Number:

T3420 DDI 07.93F025 011 MTN DWI 03210 G 07