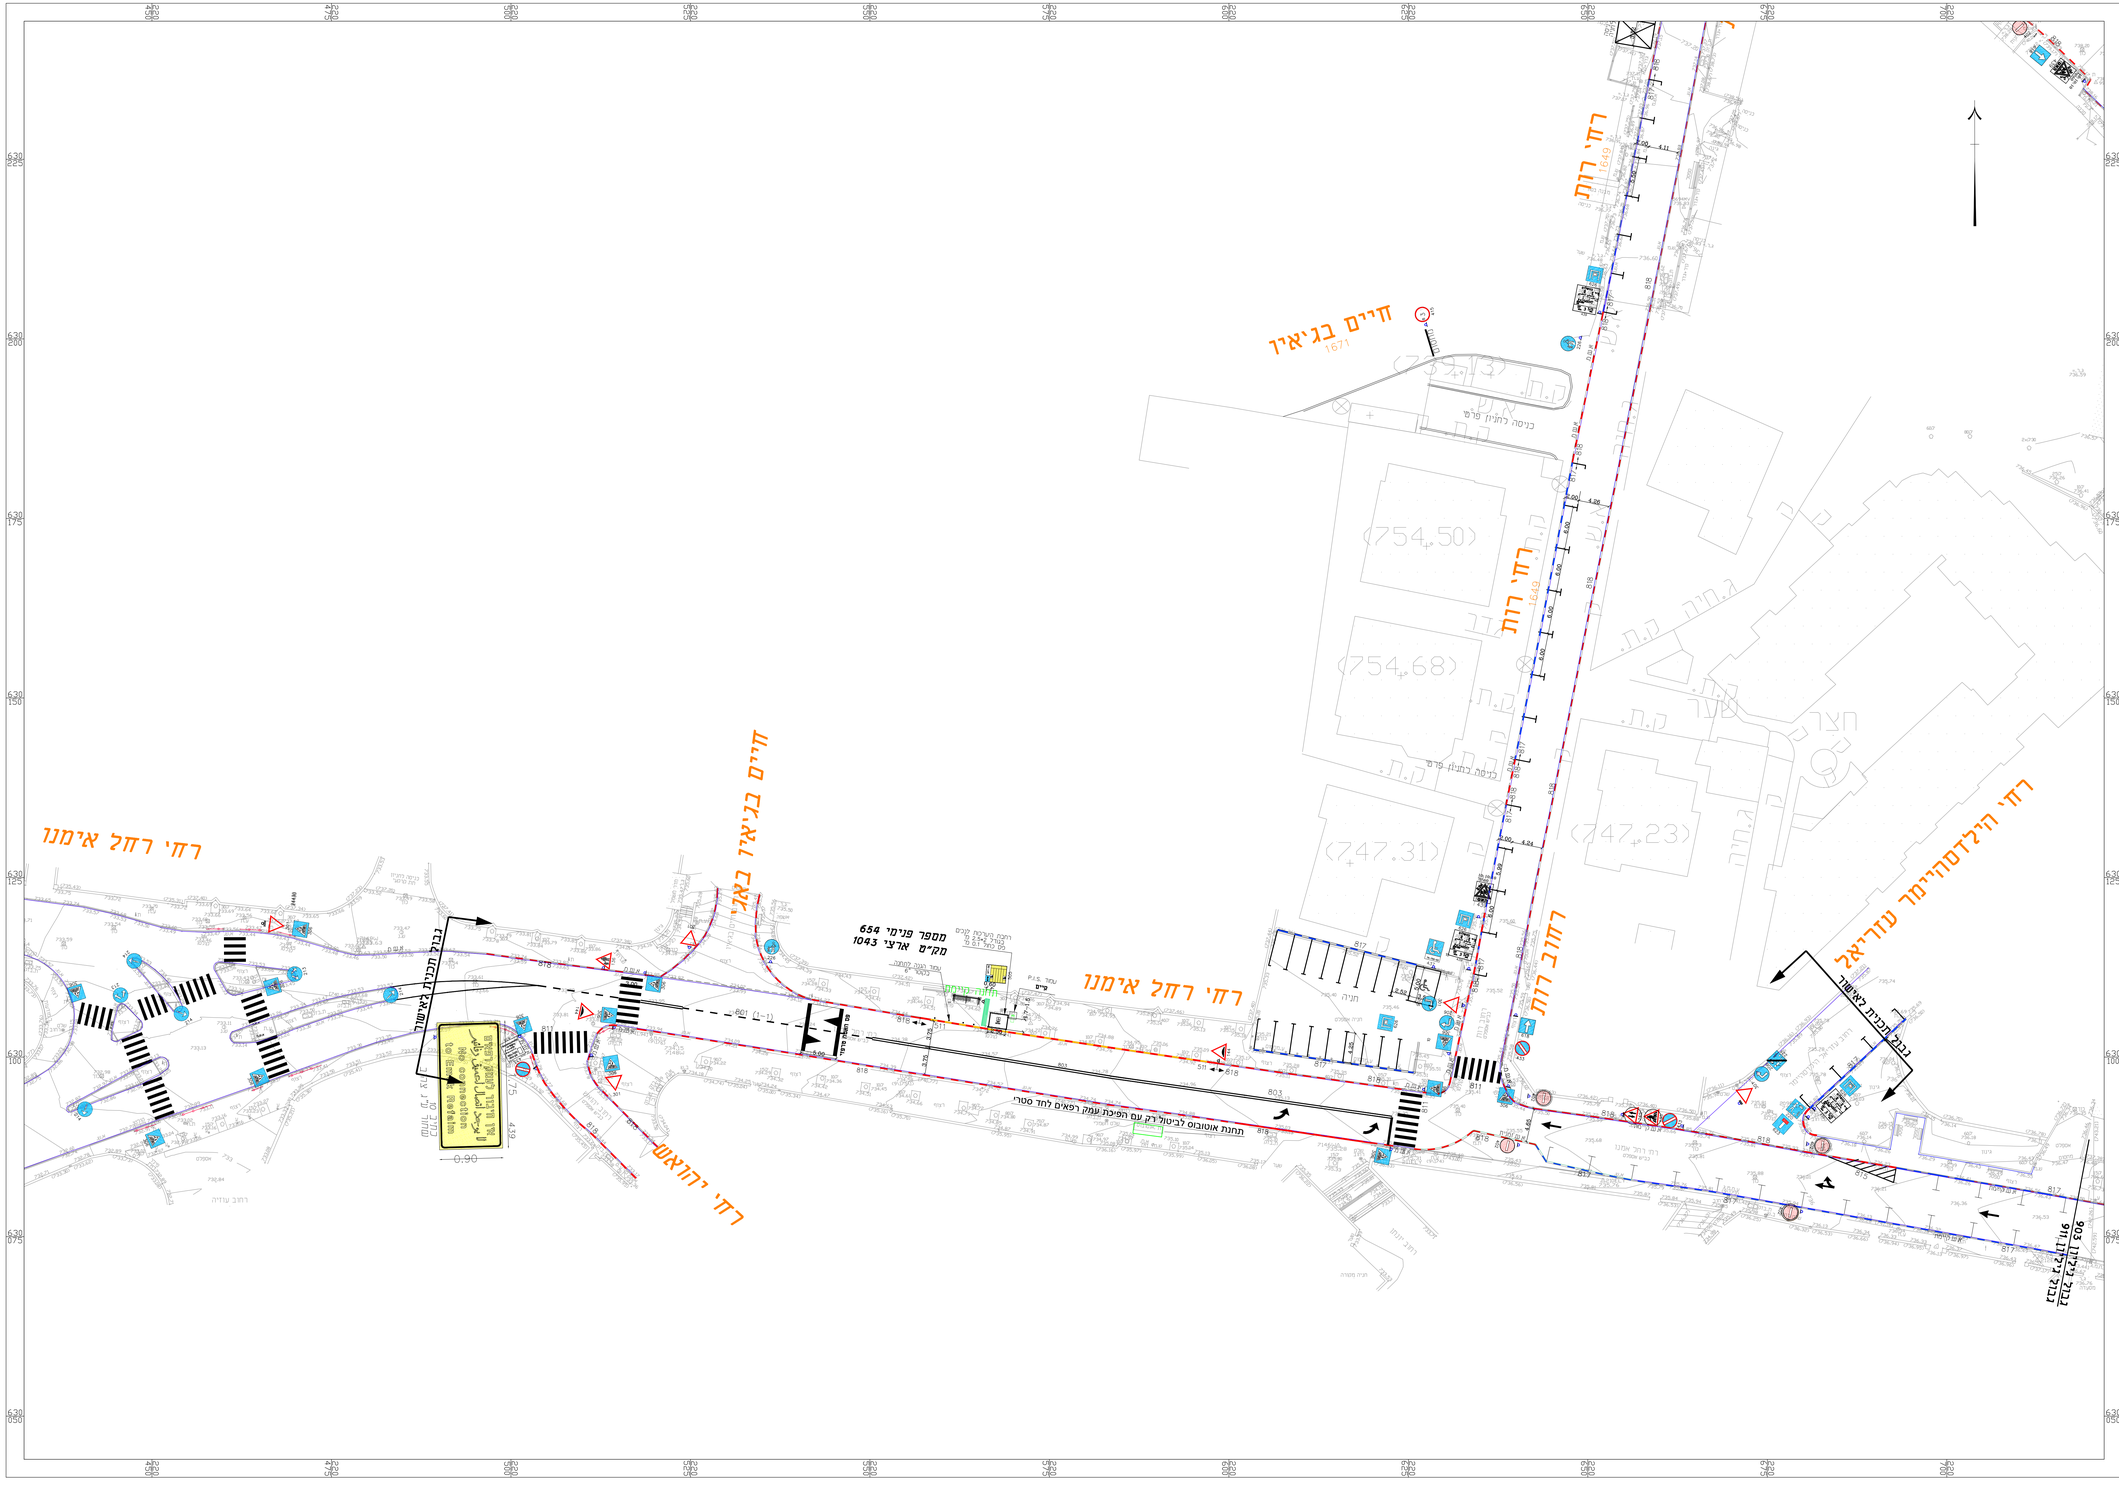

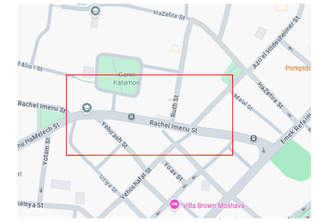

LEGEND AND NOTES

Legend	מקרא
TRAFFIC SIGN	תמרור וסימון
PARKING POLE	עמוד חניה
NEW CURBESTONE	אבן שדרה
EXISTS CURBSTONE	אבן קיימת
Approved R.O.W.	קו זכות דרך

סימון כבישים
ROAD MARKINGS

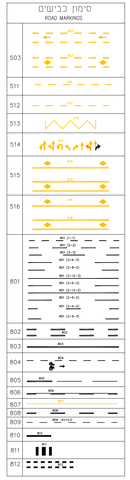

התחייבות המתכנן:
הנני לאשר כי התכנית המוגשת לאישור נערכה ע"י מהנדס רשוי' והיא תואמת את הנחיות הפקח הארצי' עבר התעבורה, כולל תמרורים התקף ודרישת החוק.
מעודי, מתכנן מחלי'
שם מתכנן: אינג' חיים פראי
מס' רישיון: 12321984

KEY PLAN

XREF'S LIST

JERUSALEM TRANSPORTATION MASTER PLAN TEAM
THE JERUSALEM LIGHT RAIL
blueline
MAIN DESIGNER / CONTRACTOR:
סדאל
מתכננים יועצים, מהנדסים את הדרך
ISSUER:
הנדסת תנועה - התכוונה - רמזורים
PHASE :
DETAILED DESIGN
LOCATION:
ROUTE 02-PART 07
RACHEL IMENU - RUTH
SECTION 02.90 - FRAME 923
TITLE:
Peripheral
Traffic Arrangement Plan

	issued by	reviewed by	approved by
Name:	SIGAL LEVY	SIGAL LEVY	CHAIM PELLY
Signature:			
Date:	04.08.25	04.08.25	04.08.25

Scale: 1:250 Paper Size : A0 (1A0,841x1189)

Project reference

Safety	Phase	Location	Frame number Version	Doc Type	Sequence Submission Revision
T3400	CN	02 90F025	923	MAT	DW 03531	A	01