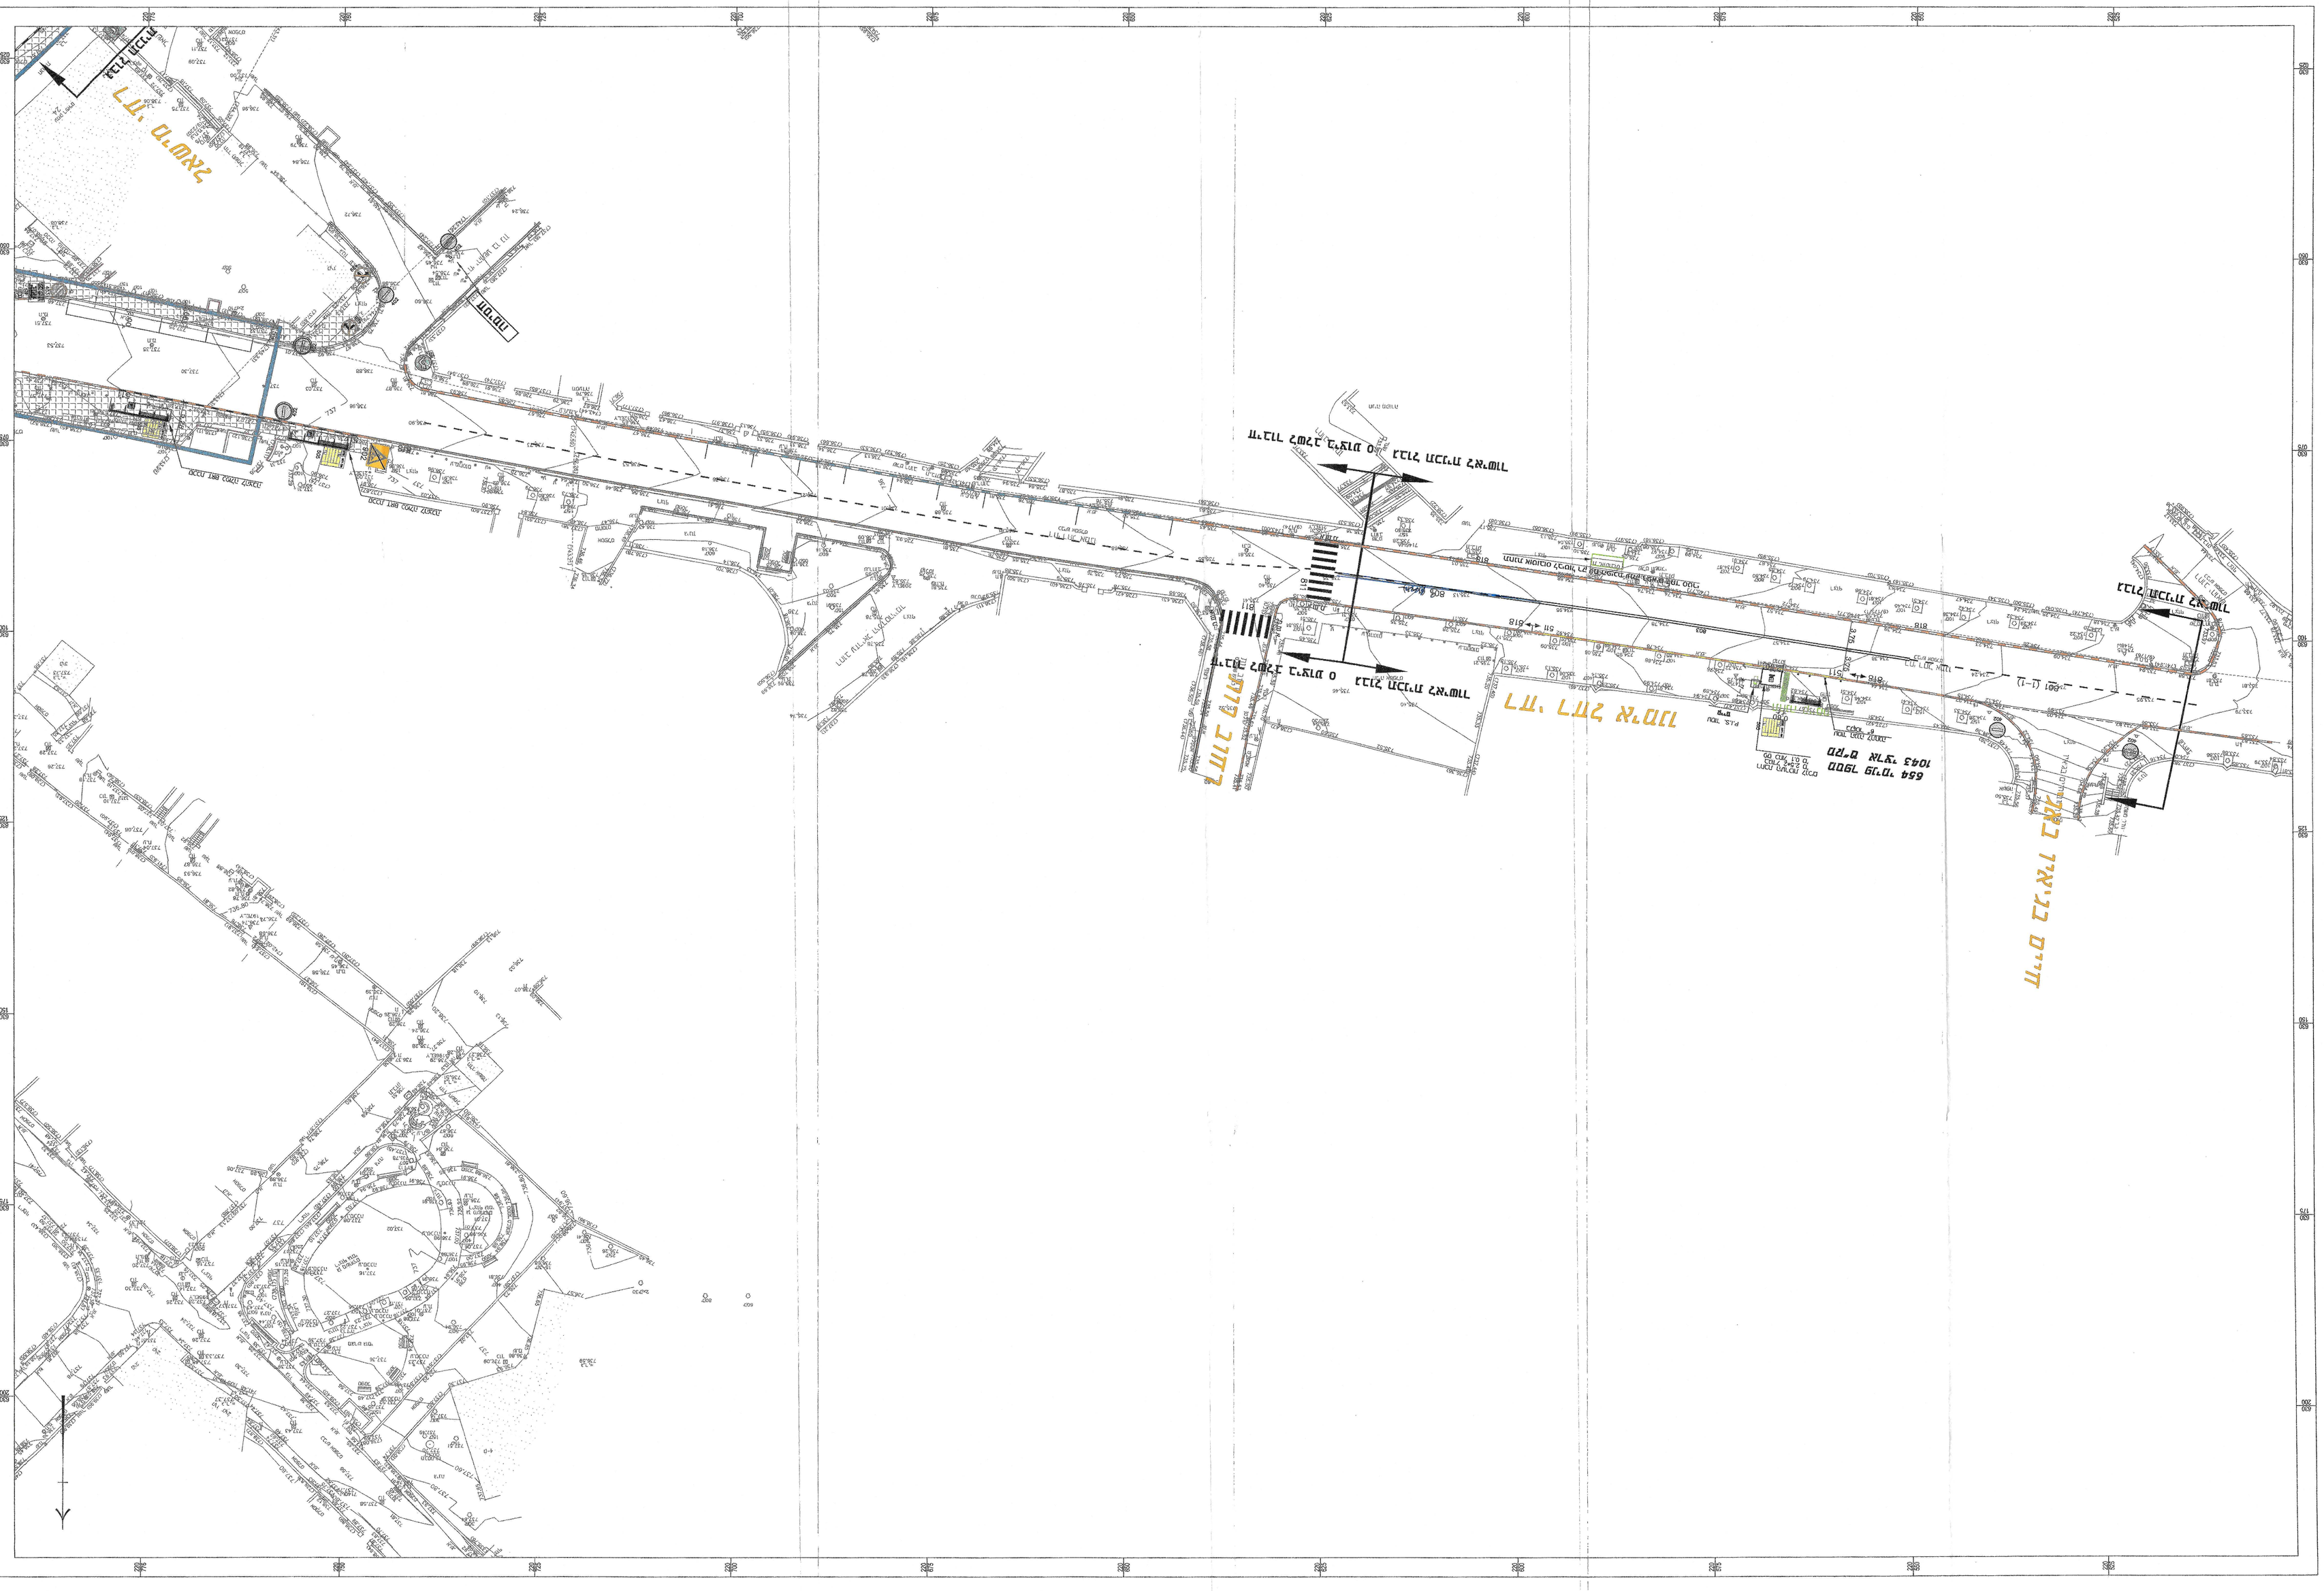
LEGEND AND NOTES
Legend
TRAFFIC SIGN
PARKING POLE
EXISTS CURBSTONE
NEW CURBSTONE
Approved R.O.W.
KEY PLAN
XREF'S LIST
Project Drawings
Traffic Arrangement Plan
DETAILED DESIGN
ROUTE 02-PART 07
RACHEL IMENU - RUTH
SECTION 02.90 - FRUME 911
Peripheral
bluelline
THE ISRAELI LIGHT RAIL
MAIN DESIGNER / CONTRACTOR
Graphic S801
Global Inning S902
Graphic S901
T3400 DCI 02 90F025 911 MAT PM 03518 D.104